
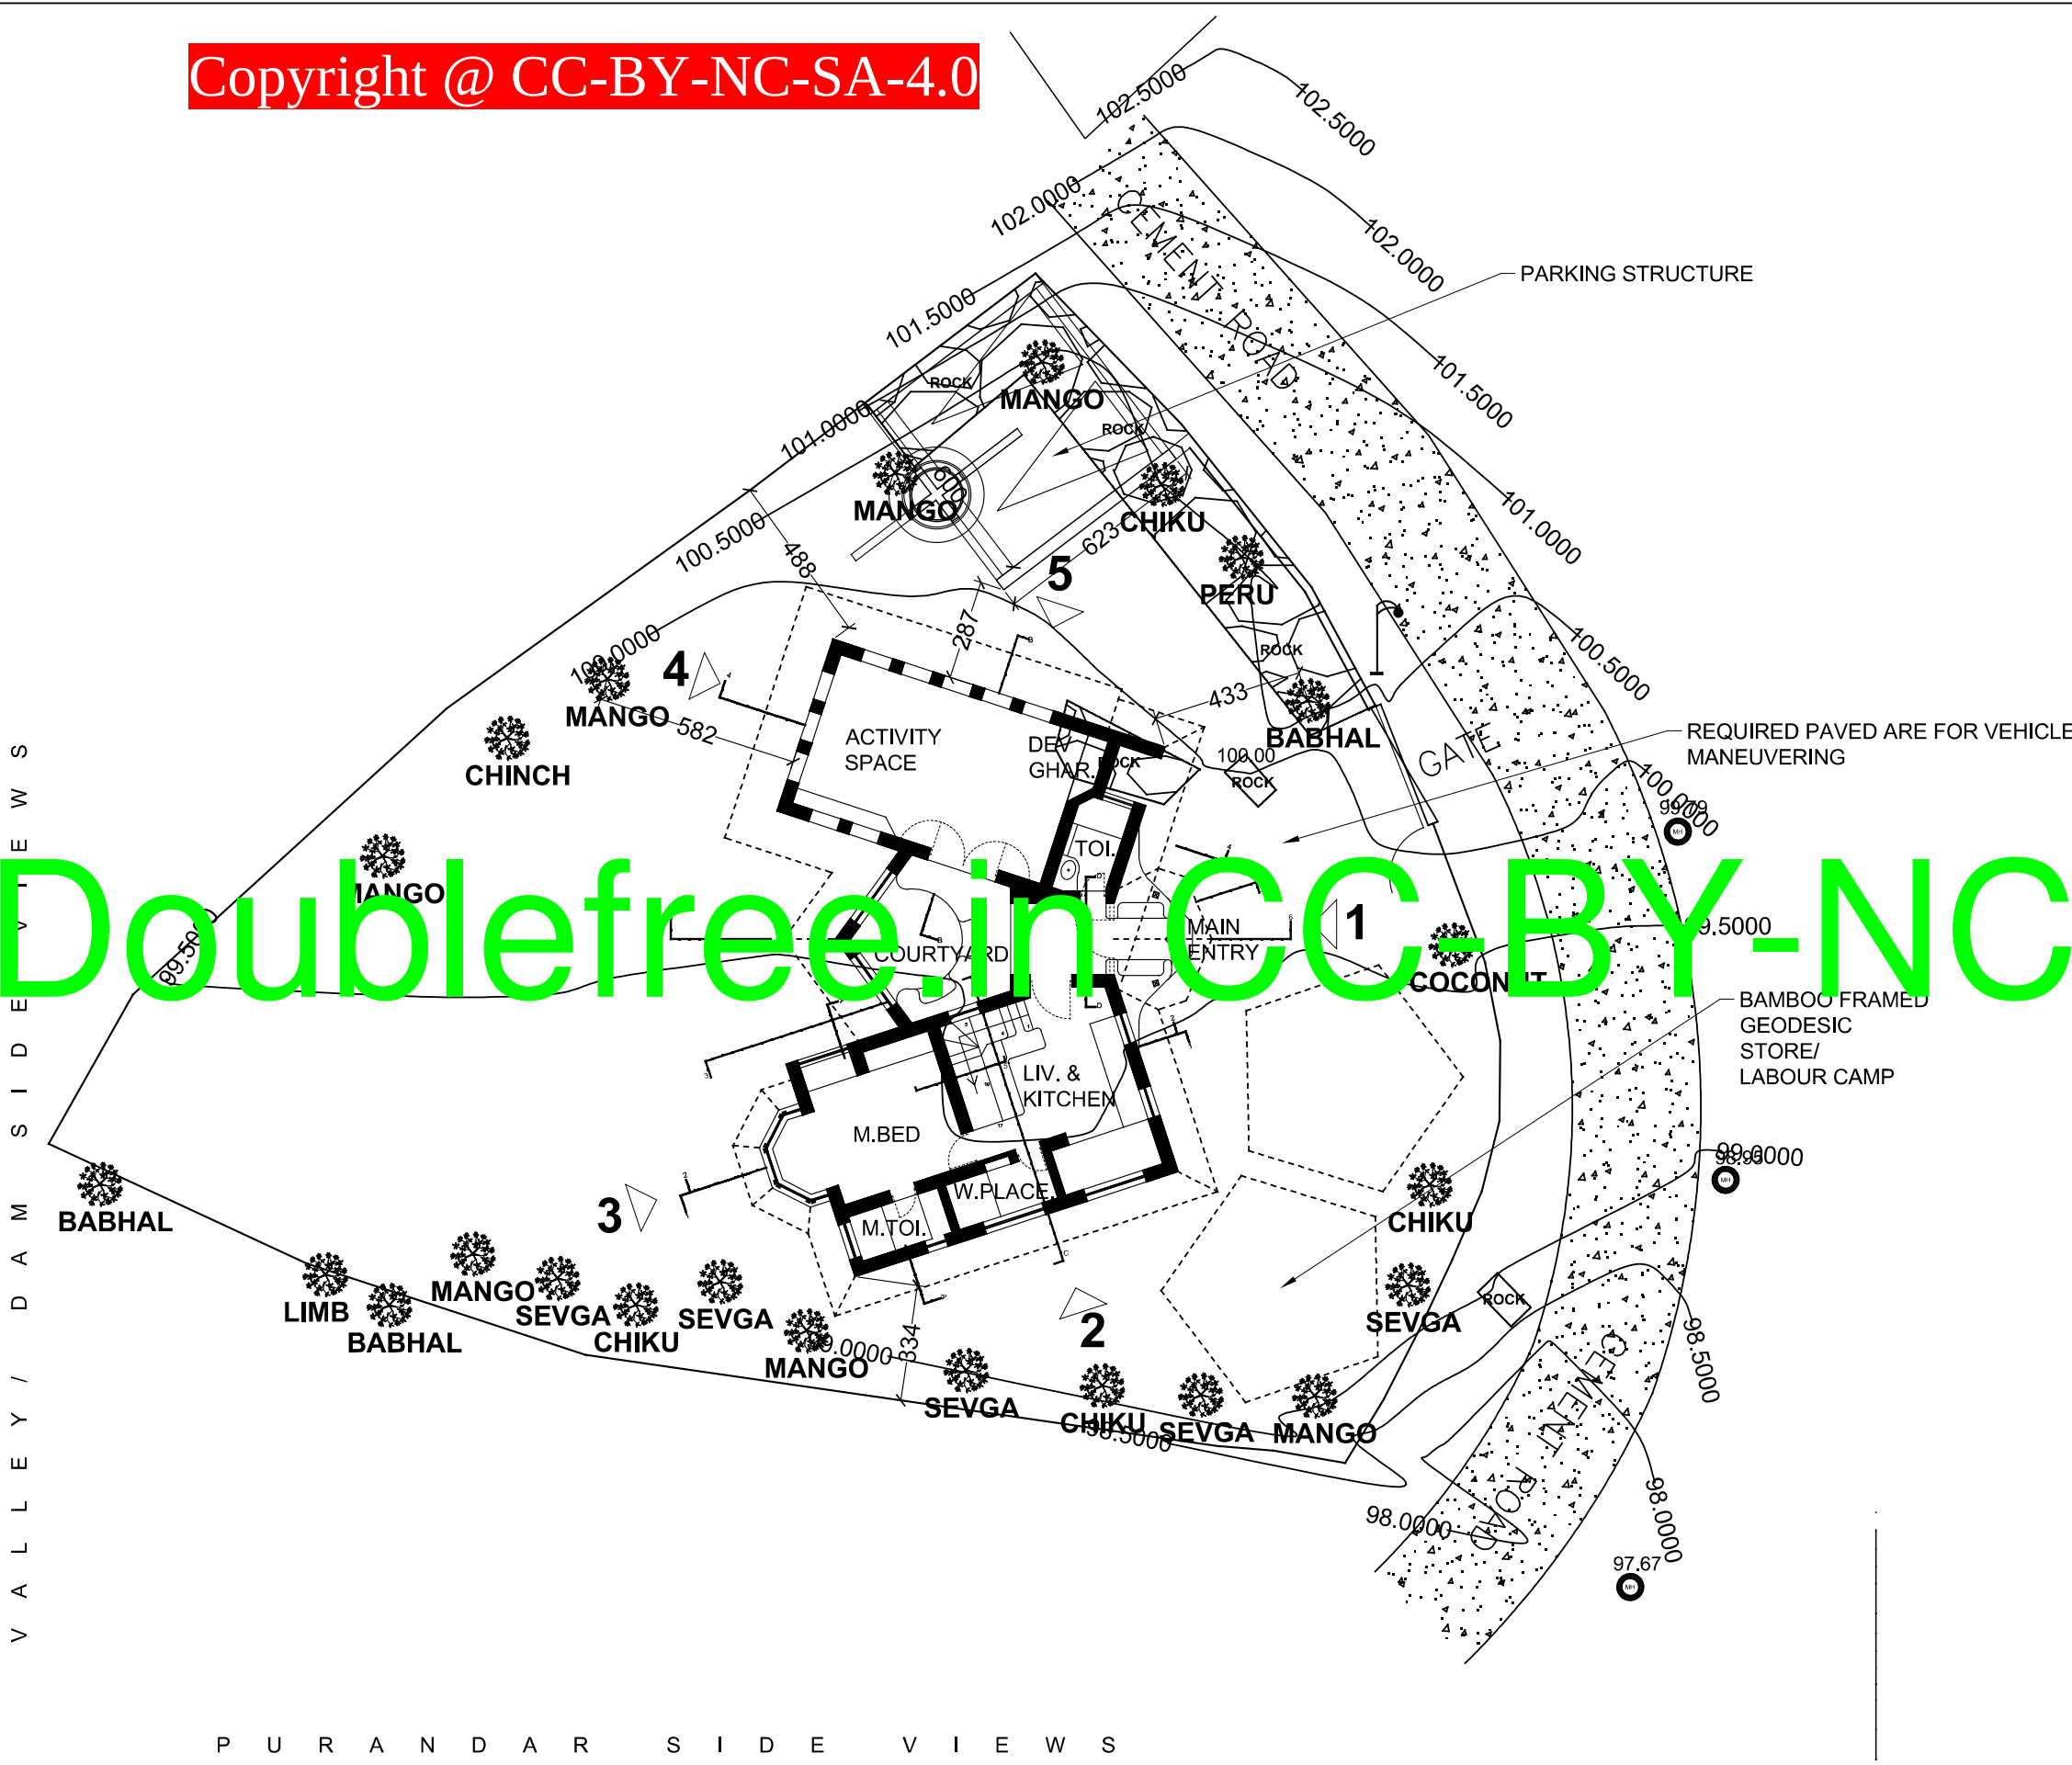


PURANDAR SIDE VIEWS

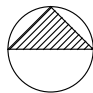

APPROVAL DRAWING			
ISSUED ON : 27-08-24			
Rev.	Date	Description	
R0	19-09-23	FIRST ISSUE	
R1	02-11-23		
R2	27-06-24		
R3	25-07-24		
R4	02-08-24		
R5	18-08-24		
R6	27-08-24		
Signature For Approval			
Archoholik architects			
Zunzar colony, Shamiyana, plot no.2, Godoli Satara. Ajinkyatara fort road,		E - archoholik@gmail.com www.archoholik.com	
NOTES :			
1. Measurements are based on metric system			
2. All levels are in meters to principle Datum (mPD) unless noted otherwise.			
3. Do not scale drawing.			
4. Figure dimensions are to be followed.			
5. Do not use for construction unless expressly permitted.			
6. Any discrepancy in the drawings should be immediately brought to the notice of the architect and a revised drawing should be obtained before resuming work on site.			
7. These drawings should be followed as a constant reference with other working drawings whenever necessary.			
8. All dimensions are from unfinished to unfinished surfaces.			
9. Larger scale details supersede the smaller scale drawings.			
10. These drawings are meant for execution details and any deviation from statutory approval / approved designs should be brought to the notice of the local authorities and all such changes shall be got approved from the local authorities by the clients before execution of such changes on site.			
Project Title :- PROPOSED HOUSE NEAR KHADAKWASLA LAKE FOR MR. YOGESH POWAR AND FAMILY			
Drawing Title :- SITE PLAN			
NORTH			
Designed	Archoholik	Drawn	AA
Checked	AP	Date	27/06/2024
Approved	AP	Scale	-
Drawing No : SK 200 R6			
Job No : 23010			